Note: Drawings Printed at Low Resolution to Show General Drawing Concepts and to Prevent Copying

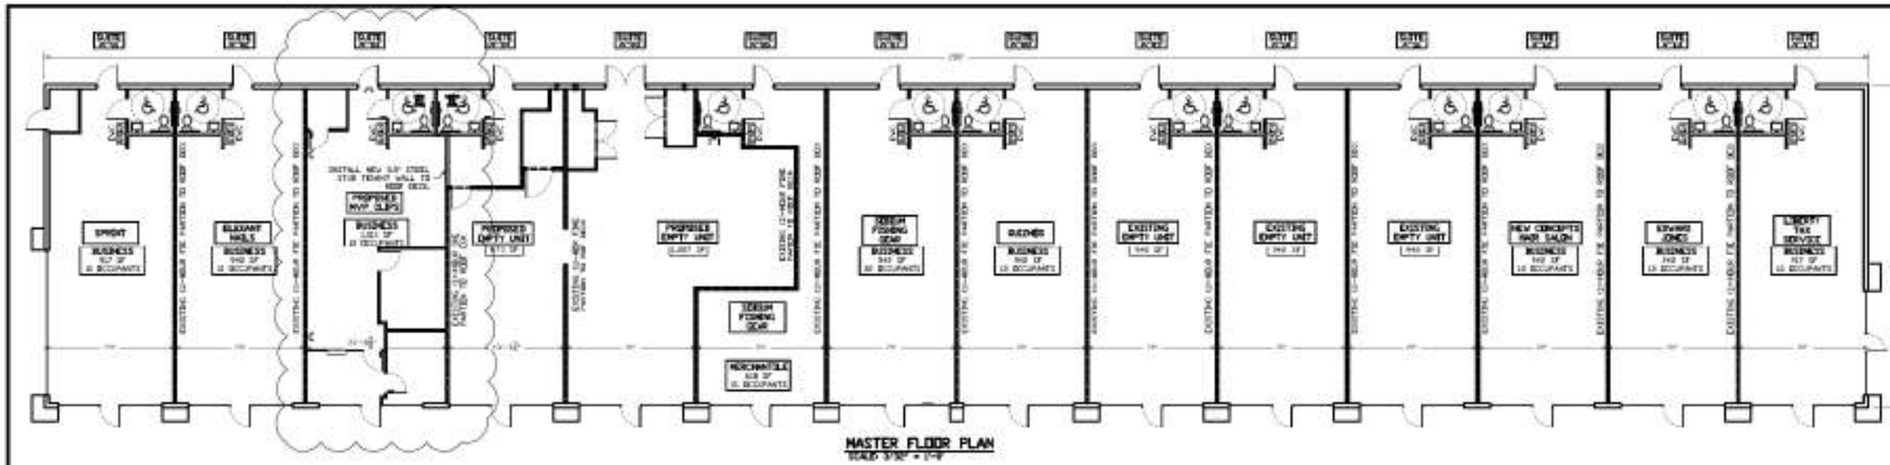

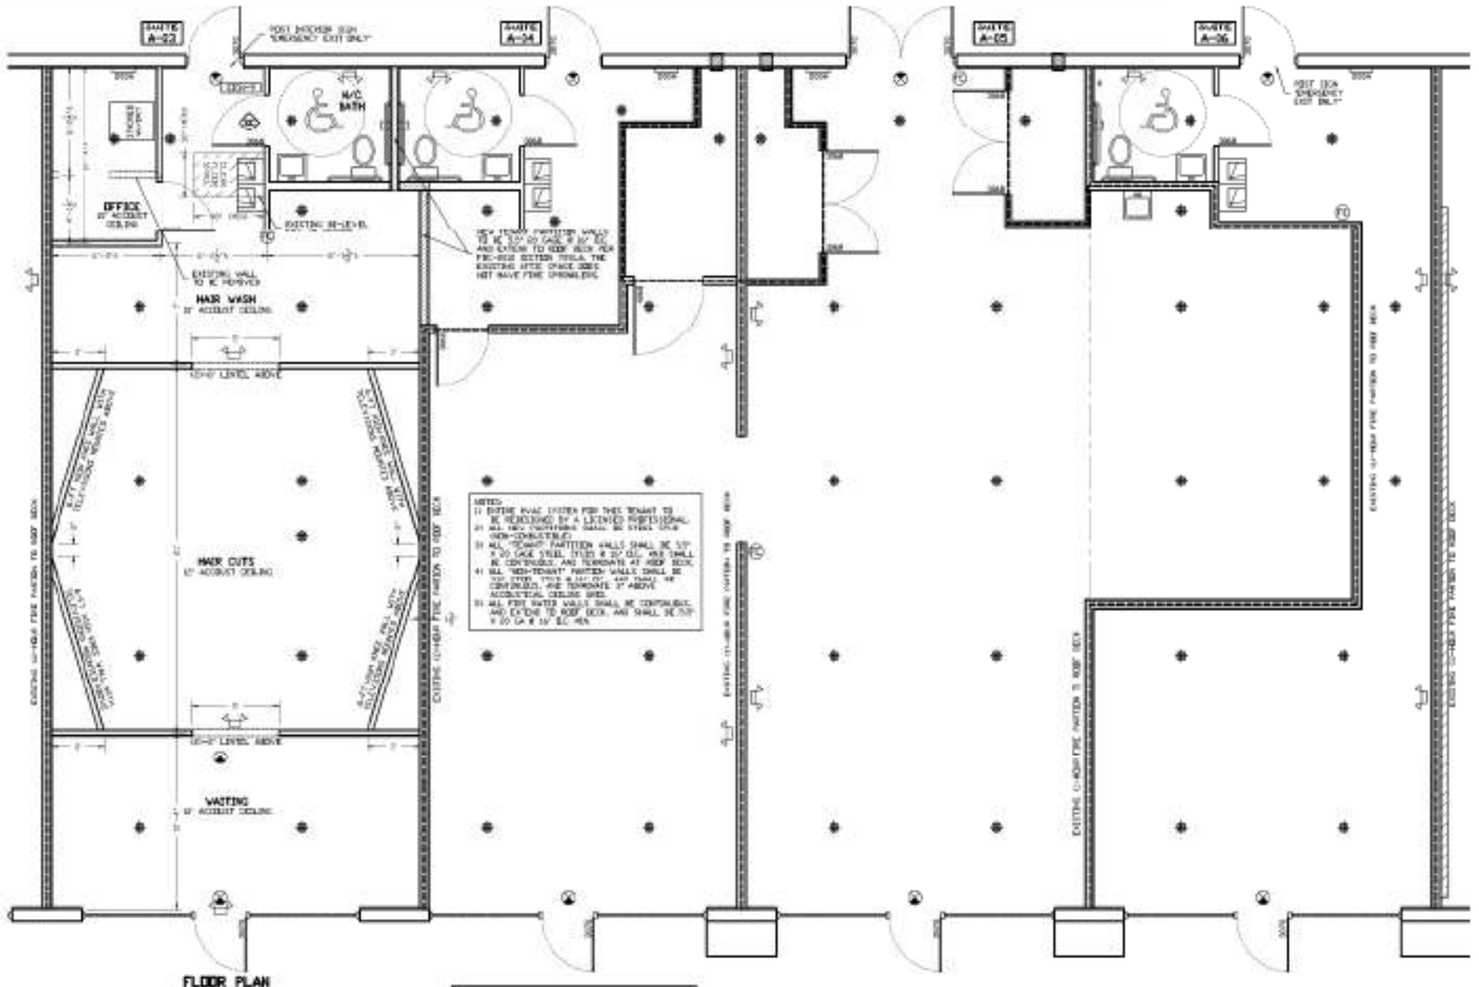

FLOOR PLAN
SCALE: 1/4" = 1'-0"

ADA COMPLIANCE NOTES

A) ALL H/C EQUIPMENT SHALL BE INSTALLED IN STRICT COMPLIANCE WITH FLORIDA BUILDING CODE-2010 CHAPTER-11, AND MANUFACTURES RECOMMENDATIONS.

B) IF A PARTICULAR TYPE OF FACILITY SUCH AS WATER CLOSET, SHOWER, URINAL, LAVATORY, ETC IS PROVIDED THEN AT LEAST 1(1)-MUST BE ADA COMPLIANT.

C) ALL CLEAR FLOOR SPACES SHOWN IN PLANS SHALL BE PROVIDED WITHOUT ENCROACHMENT UNLESS SPECIFICALLY NOTED OTHERWISE.

D) IT IS THE RESPONSIBILITY OF BUILDER TO ORDER/INSTALL ADA COMPLIANT COMPONENTS.

H/C DOORS (BATHROOM & EXPRESS FOR ENTIRE BUILDING)

A) TOILET STALL AND/OR TOILET ROOM ENTRANCE DOORS SHALL BE SELF CLOSING AND SHALL NOT SWING INTO REQUIRED CLEAR SPACE OF ANY FIXTURE. DOORS SHALL HAVE A CLEAR WIDTH OF 32" MIN. WHEN DOOR IS OPEN 90° (MEASURED FROM FACE OF DOOR TO OPPOSITE DOOR). SLIDING DEVICES SHALL BE CALIBRATED SO IT TAKES A MIN. OF 5 SEC TO TRAVEL FROM OPENED POSITION OF 70° TO A POSITION OF BEING 3" FROM LATCH.

B) PULLING/PUSHING FORCE OF H/C ACCESSIBLE DOORS SHALL BE AS FOLLOWS (THIS FORCE DOES NOT INCLUDE THE EXTRA FORCE REQUIRED FOR LATCHING OPERATIONS):
FIRE RATED DOORS: 15LB LB MAX CLATCH REQUIRED
INTERIOR SWING DOORS: 5LB LB MAX
SLIDING OR FOLDING DOORS: 5LB LB MAX

C) H/C ACCESSIBLE DOOR HANDLES, PULLS, LATCHES, LOCKS, ETC. SHALL NOT REQUIRE TIGHT GRASPING, TIGHT PINCHING, OR TWISTING OF THE WRIST TO OPERATE. SUCH DEVICES SHALL NOT REQUIRE MORE THAN 1(1)-RELEASING OPERATION. DEVICE SHALL BE MOUNTED BETWEEN 34" AND 48" AFF.

D) PANIC HARDWARE (IF REQUIRED) SHALL EXTEND AT LEAST 1/2 OF THE WIDTH OF DOOR AND REQUIRE NO MORE THAN 15LB LB TO OPERATE THE LATCH.

H/C MOUNTING HEIGHTS FOR VARIOUS COMPONENTS

(ONLY ADA COMPLIANT COMPONENTS REQUIRE COMPLIANCE WITH THIS TABLE)

A)	EWC SYSTEM:	26" AFF (MAX)
B)	TOILET SEAT:	17" TO 19"
C)	TOILET/URINAL FLUSHER	44" AFF (MAX)
D)	URINAL RIM:	17" AFF (MAX)
E)	TOILET PAPER DISPENSER	19" AFF (MIN), 44" AFF (MAX)
F)	LAVATORY RIM	34" AFF (MAX)
G)	BOTTOM OF MIRROR	40" AFF (MAX)
H)	SOAP DISPENSER	27" AFF (MIN), 44" AFF (MAX)
I)	TOWEL DISPENSER	27" AFF (MIN), 44" AFF (MAX)
J)	MOST CAB LOWEST SHELF	44" AFF (MAX)
K)	GRAB BARS	33" TO 36" AFF
L)	PUBLIC TELEPHONES	48" AFF (MAX) TOP OF PHONE
M)	RECEPTACLES/SWITCHES	15" AFF (MIN) AFF., 44" AFF (MAX)

TYPICAL ADA SIGNAGE

LIST OF ABBREVIATIONS

AB	ANCHOR BOLT
ACT	ACOUSTICAL CEILING TILE
ADJ	ADJUSTABLE
AFF	ABOVE FINISHED FLOOR
ALUM	ALUMINUM
ANSI	AMERICAN NATIONAL STD INSTITUTE
APL	ARCHITECTURAL PANEL
APPX	APPROX PLYWOOD ASSOCIATION
ASTM	AMERICAN SOCIETY FOR TESTING MATERIALS
AWS	AMERICAN WELDING SOCIETY
BLK	BLOCK
BOT	BOTTOM
BRG	BEARING
CFM	CUBIC FEET PER MINUTE
CJ	CONTROL JOINT
CLG	CEILING
CMU	CONCRETE MASONRY UNIT
CO	CLEANOUT
CONST	CONSTRUCTION
CONT	CONTINUOUS
CONC	CONCRETE
DBL	DOUBLE
DEPT	DEPARTMENT
DET	DETAIL
DIA	DIAMETER
DIM	DIMENSION
DN	DOWN
DWG	DRAWING
EA	EACH
EJ	EXPANSION JOINT
ELEC	ELECTRICAL
ELEV	ELEVATION
EMER	EMERGENCY
ENGR	ENGINEER
EQUIP	EQUIPMENT
EXIST	EXISTING
EXP	EXPANSION
FD	FLOOR DRAIN
FDN	FOUNDATION
FIN	FINISH
FLR	FLOOR
FOC	FACE OF CONSTRUCTION
FOF	FACE OF FINISH
FOM	FACE OF MASONRY
FOS	FACE OF STUD
FPM	FEET PER MINUTE
FRP	FIBERGLASS REINFORCED PLASTIC
FT	FOOT
FTG	FOOTING
GA	GAUGE
GALV	GALVANIZED
GC	GENERAL CONTRACTOR
GFRP	GLASS FIBER REINFORCED POLYESTER
GYP	GYPSUM
HDR	HEADER
HORIZ	HORIZONTAL
HR	HOUR
HVAC	HEATING, VENTILATING & AIR CONDITIONING
ID	INSIDE DIAMETER
INSUL	INSULATION
INT	INTERIOR
JT	JOINT
LAM	LAMINATE
LB	POUND
LF	LINEAR FEET
LT	LIGHT
MAX	MAXIMUM
MECH	MECHANICAL
MFR	MANUFACTURER
MIN	MINIMUM
MTL	METAL
NIC	NOT IN CONTRACT
NTS	NOT TO SCALE
OC	ON CENTER
OPP	OPPOSITE
PERF	PERFORATED
PL	PLATE
PLAM	PLASTIC LAMINATE
PLYWD	PLYWOOD
PNT	PAINT
PSF	POUNDS PER SQUARE FOOT
PSI	POUNDS PER SQUARE INCH
PT	PRESSURE TREATED
REINF	REINFORCING
REQD	REQUIRED
RM	ROOM
SCHED	SCHEDULE
SF	SQUARE FEET
SIM	SIMILAR
STL	STEEL
STRUCT	STRUCTURAL
T&G	TONGUE & GROOVE
TOC	TOP OF CONCRETE
TOS	TOP OF STEEL
TYP	TYPICAL
UNF	UNFINISHED
UON	UNLESS OTHERWISE NOTED
VERT	VERTICAL
VIF	VERIFY IN FIELD
W/	WITH
WD	WOOD
WT	WEIGHT

LIFE SAFETY / FIRE PREVENTION NOTES:

2) ALL EXIT SIGNS TO BE ILLUMINATED WITH BATTERY BACK UP.
3) ALL EMERGENCY LIGHTING TO HAVE BATTERY BACKUP.
4) ADDRESS IS TO BE POSTED AND MUST BE VISIBLE FROM THE ROADWAY WITH 6" NUMBERS ON CONTRASTING BACKGROUND.
5) ALL FIRE EXTINGUISHERS SHALL BE INSPECTED, TAGGED & MAINTAIN.
6) A FIRE HYDRANT IS REQUIRED WITHIN 500-FT CURBLINE DISTANCE OF THE BUILDING IF CENTRAL WATER IS AVAILABLE WITHIN 200-FT.

SELF CLOSING DOOR

1) ALL CONCEALED SPACES SHALL HAVE R-11 MIN. WALL INSULATION & R19 MIN. CEILING INSULATION.
2) ALL INSULATION SHALL HAVE MAX FLAME SPREAD OF 25.

OCCUPANT LOAD CALCS

ROOM	NET AREA	OCCUP LOAD*	
WAITING	206.0 SF	206.0 / 100 = 2.0	
HAIR CUTS	376.5 SF	376.5 / 100 = 3.8	
HAIR WASH	94.1 SF	94.1 / 100 = 0.9	
OFFICE	63.0 SF	63.0 / 100 = 0.6	
H/C BATHROOM	47.8 SF	47.8 / 100 = 0.5	
TOTAL (SINGLE TENANT):	1456 SF	18 OCCUPANTS	

*PER IBC, OCCUPANT LOADS HAVE BEEN CALCULATED TO SIZE EXITS (PATH) AND FIRE SAFETY EQUIPMENT SHALL SUCCESSFUL LOAD (OR HVAC DESIGN SHALL BE CALCULATED WITH APPROVED MANUAL METHOD).

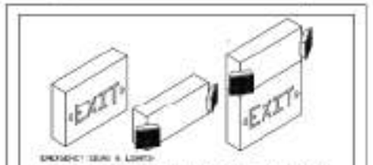

EMERGENCY LIGHTING

EMERGENCY LIGHTS & SIGNS:
1) REFER TO BUILDING PLANS FOR LOCATIONS OF REQUIRED EMERGENCY LIGHTS AND EXIT SIGNS.
2) ALL EMERGENCY LIGHTS & EXIT SIGNS SHALL BE CERTIFIED BY MANUFACTURER TO BE IN COMPLIANCE WITH UL924 STANDARD FOR EMERGENCY LIGHTING AND POWER SYSTEMS.
3) ALL EMERGENCY LIGHTS & EXIT SIGNS SHALL HAVE BATTERY BACKUP AND SHALL PROVIDE 90-MINUTES OF ILLUMINATION IN THE EVENT OF POWER FAILURE.
4) EQUIPMENT SHALL BE MOUNTED TO PROVIDE 60" CLEAR HEAD ROOM IF INSTALLED IN ANY EGRESS PATH.
5) EXIT SIGNS SHALL HAVE ARROW POINTING TO THE DIRECTION OF TRAVEL TO EXIT.
6) EXIT SIGNS NOT WALL MOUNTED SHALL BE VISIBLE FROM BOTH SIDES.

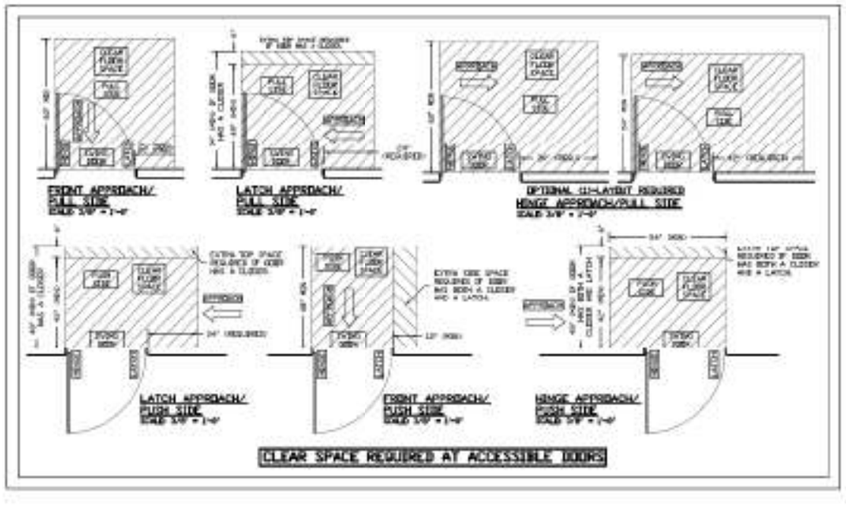

CLEAR SPACE REQUIRED AT ACCESSIBLE DOORS

ADA DOOR HARDWARE

Daniel F. Arditto, P.E.
Florida PE# 58604

Daniel F. Arditto, P.E.
Professional Engineer
3641 S. PLANTAIN PL.
LECANTO, FL 34461
(352) 212-4305

DATE:	12/2/13
DRAWN BY:	SA
JOB NUMBER:	13-233

SHEET TITLE: UNIT-3 BUILD-OUT

JOB NAME: TENANT BUILD-OUT
CITRUS COUNTY, FL

SHEET 2 OF 2